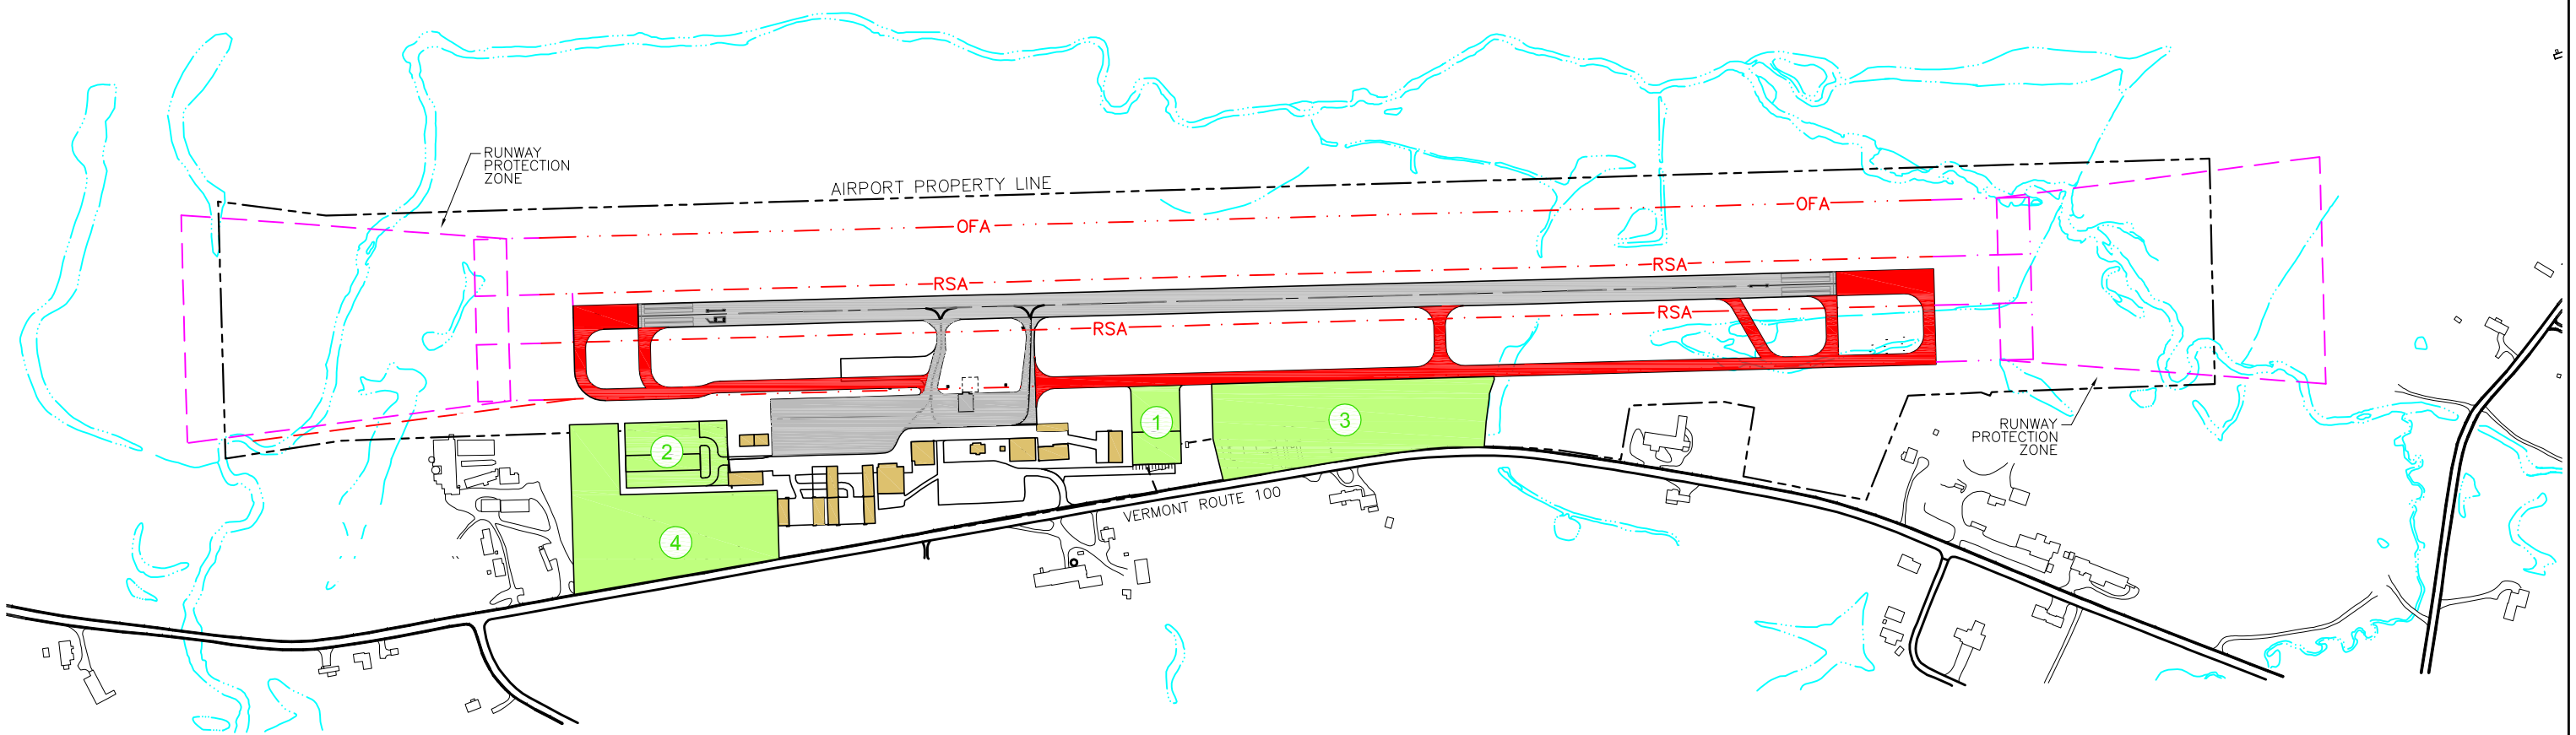

AVIATION DEVELOPMENT

EXISTING RUNWAY, TAXIWAYS, & APRONS

PROPOSED RUNWAY & TAXIWAY EXTENSION

SCALE

0 500 1000

FEET

MORRISVILLE–STOWE STATE AIRPORT

LAMOILLE COUNTY, VERMONT

DEVELOPMENT PLAN

SCALE: AS SHOWN	DATE: JANUARY 2010	FIGURE: 4

McFarland Johnson
in association with
R.A. Wiedemann & Associates, Inc.