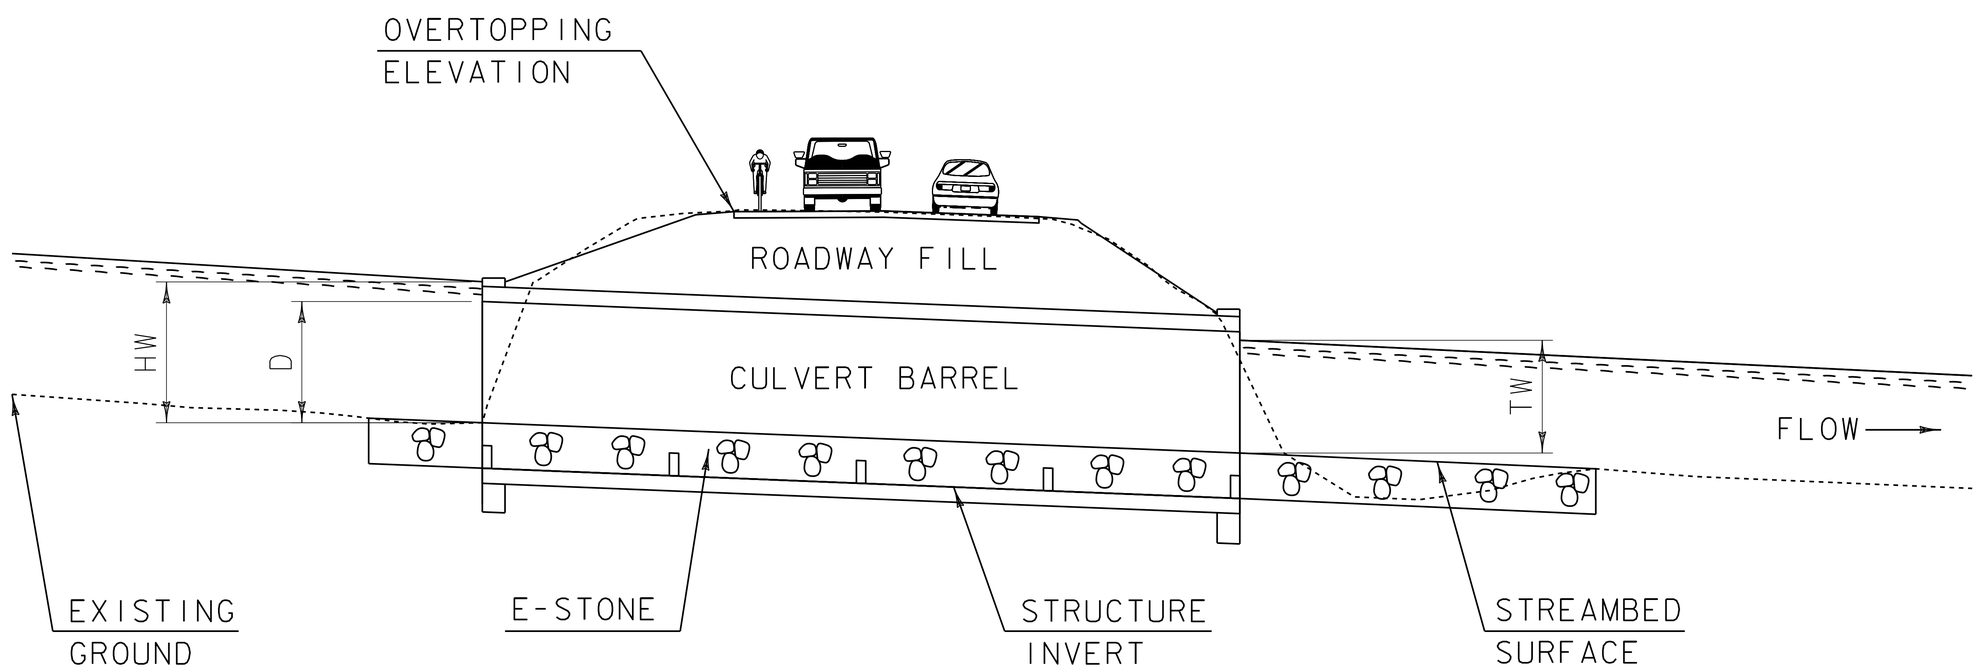
OVERTOPPING
ELEVATION
ROADWAY FILL
CULVERT BARREL
HW
D
TW
FLOW
EXISTING
GROUND
E-STONE
STRUCTURE
INVERT
STREAMBED
SURFACE